TES
BE PERFORMED IN ACCORDANCE
R NATIONAL STATE AND LOCAL CODES.
FAMAYA MFR.
ALL VERIFY ALL CONDITIONS AND
REPORT EXISTING CONSTRUCTION ANY
LL BE REPORTED FOR JUSTIFICATION AND/OR
E PROCEEDING WITH WORK. CONTRACTORS
ONSIBILITY FOR ERRORS THAT ARE NOT

HOULD BE READ OR CALCULATED AND NEVER

BE BELOW FROST LINE (SEE LOCAL CODE)
UNDISTURBED SOIL CAPABLE OF HANDLING
ULT LOCAL ENGINEER FOR PROPER FOOTING
IZES.
ALL INSURE COMPATIBILITY OF THE BUILDING
EMENTS
AND STRUCTURAL MEMBERS SHOULD BE VERIFIED
OCAL STATE CERTIFIED STRUCTURAL ENGINEER.
- RESPONSIBLE FOR ADJUSTING AND VERIFYING
TAILS AND CONDITIONS TO MEET ALL LOCAL
RE A QUALITY AND SAFE CONSTRUCTION
.S ARE 45 DEGREES, U.N.O.
RE CENTERED IN WALL OR 4" FROM CORNER, U.N.O.
E DRAWN AT 3-1/2" WIDE, U.N.O.

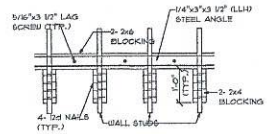

BRICK CLIMB SUPPORT- HORIZ.
SCALE: 3/4" 1'-0"

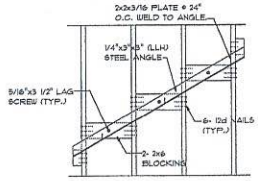

BRICK CLIMB SUPPORT- SLOPED
SCALE: 3/4" 1'-0"

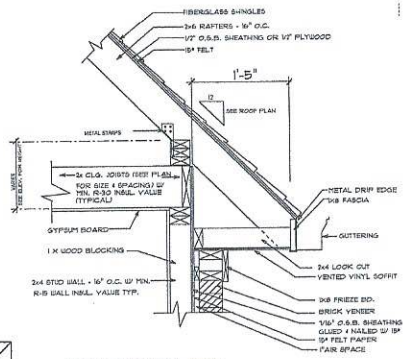

TYPICAL CORNICE DETAIL (BRICK)
SCALE: N.T.S.

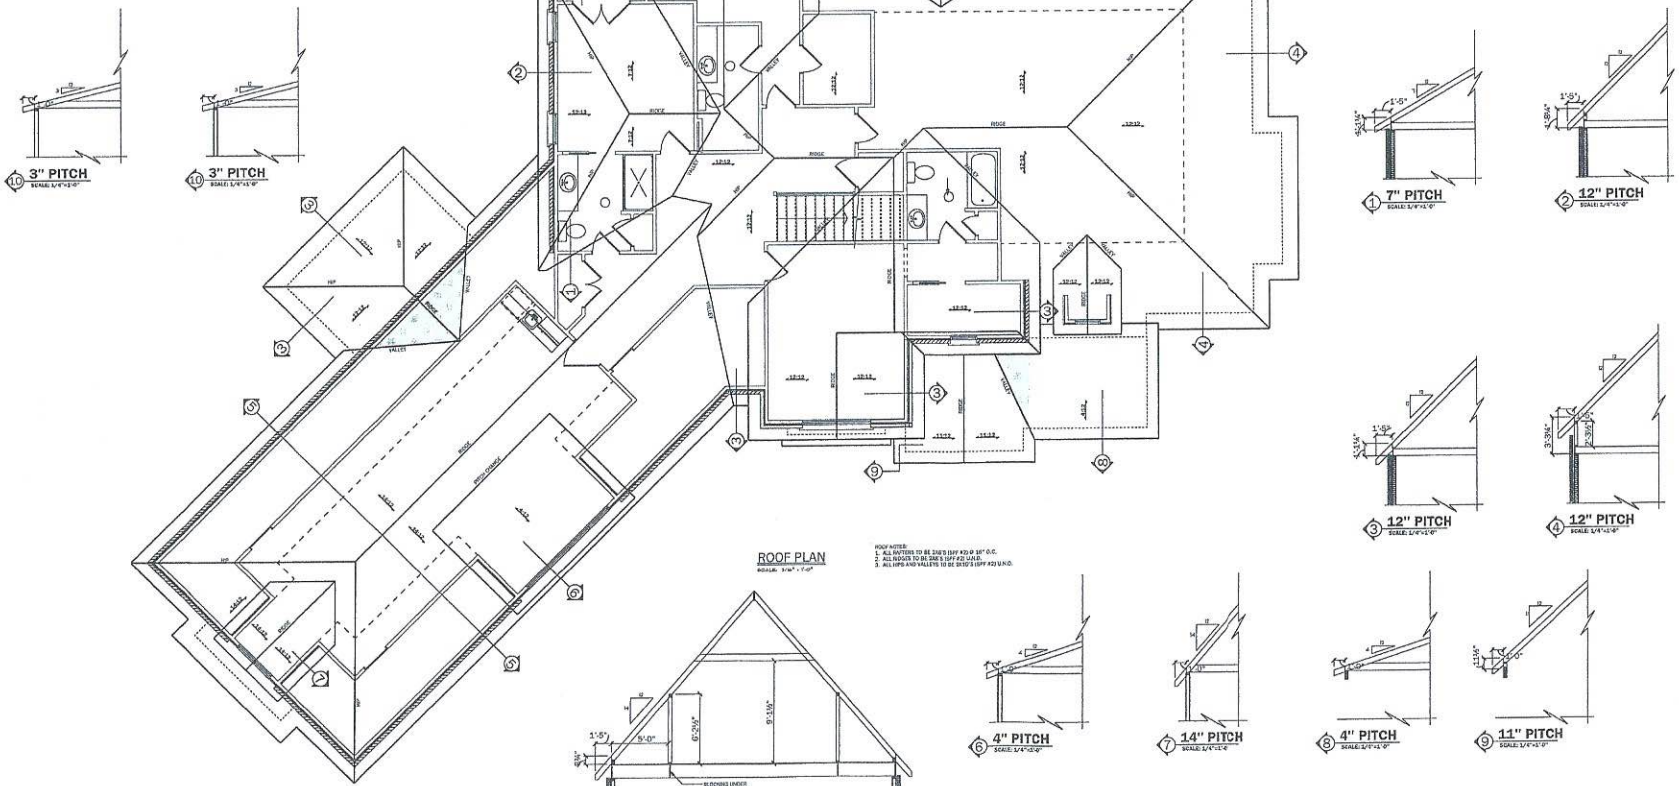

ROOF PLAN
SCALE: 3/16" = 1'-0"

ROOF NOTES:
1. ALL RAFTERS TO BE 2X6'S (SPF #2) @ 16" O.C.
2. ALL RIDGES TO BE 2X8'S (SPF #2) U.N.O.
3. ALL HIPS AND VALLEYS TO BE 2X10'S (SPF #2) U.N.O.

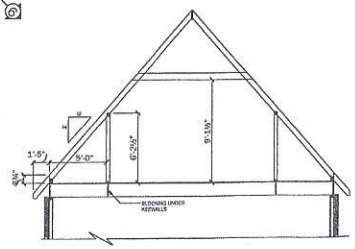

10 3" PITCH
SCALE: 1/4"=1'-0"

10 3" PITCH
SCALE: 1/4"=1'-0"

1 7" PITCH
SCALE: 1/4"=1'-0"

2 12" PITCH
SCALE: 1/4"=1'-0"

3 12" PITCH
SCALE: 1/4"=1'-0"

4 12" PITCH
SCALE: 1/4"=1'-0"

6 4" PITCH
SCALE: 1/4"=1'-0"

7 14" PITCH
SCALE: 1/4"=1'-0"

8 4" PITCH
SCALE: 1/4"=1'-0"

9 11" PITCH
SCALE: 1/4"=1'-0"

MEMBER
AIBD
AMERICAN INSTITUTE of BUILDING DESIGN

THIS COPYRIGHTED DESIGN IS THE SOLE PROPERTY OF 8 TWENTY ONE HOME DESIGN AND MAY NOT BE USED OR REPRODUCED WITHOUT A WRITTEN CONSENT OF 8 TWENTY ONE HOME DESIGN

PLAN